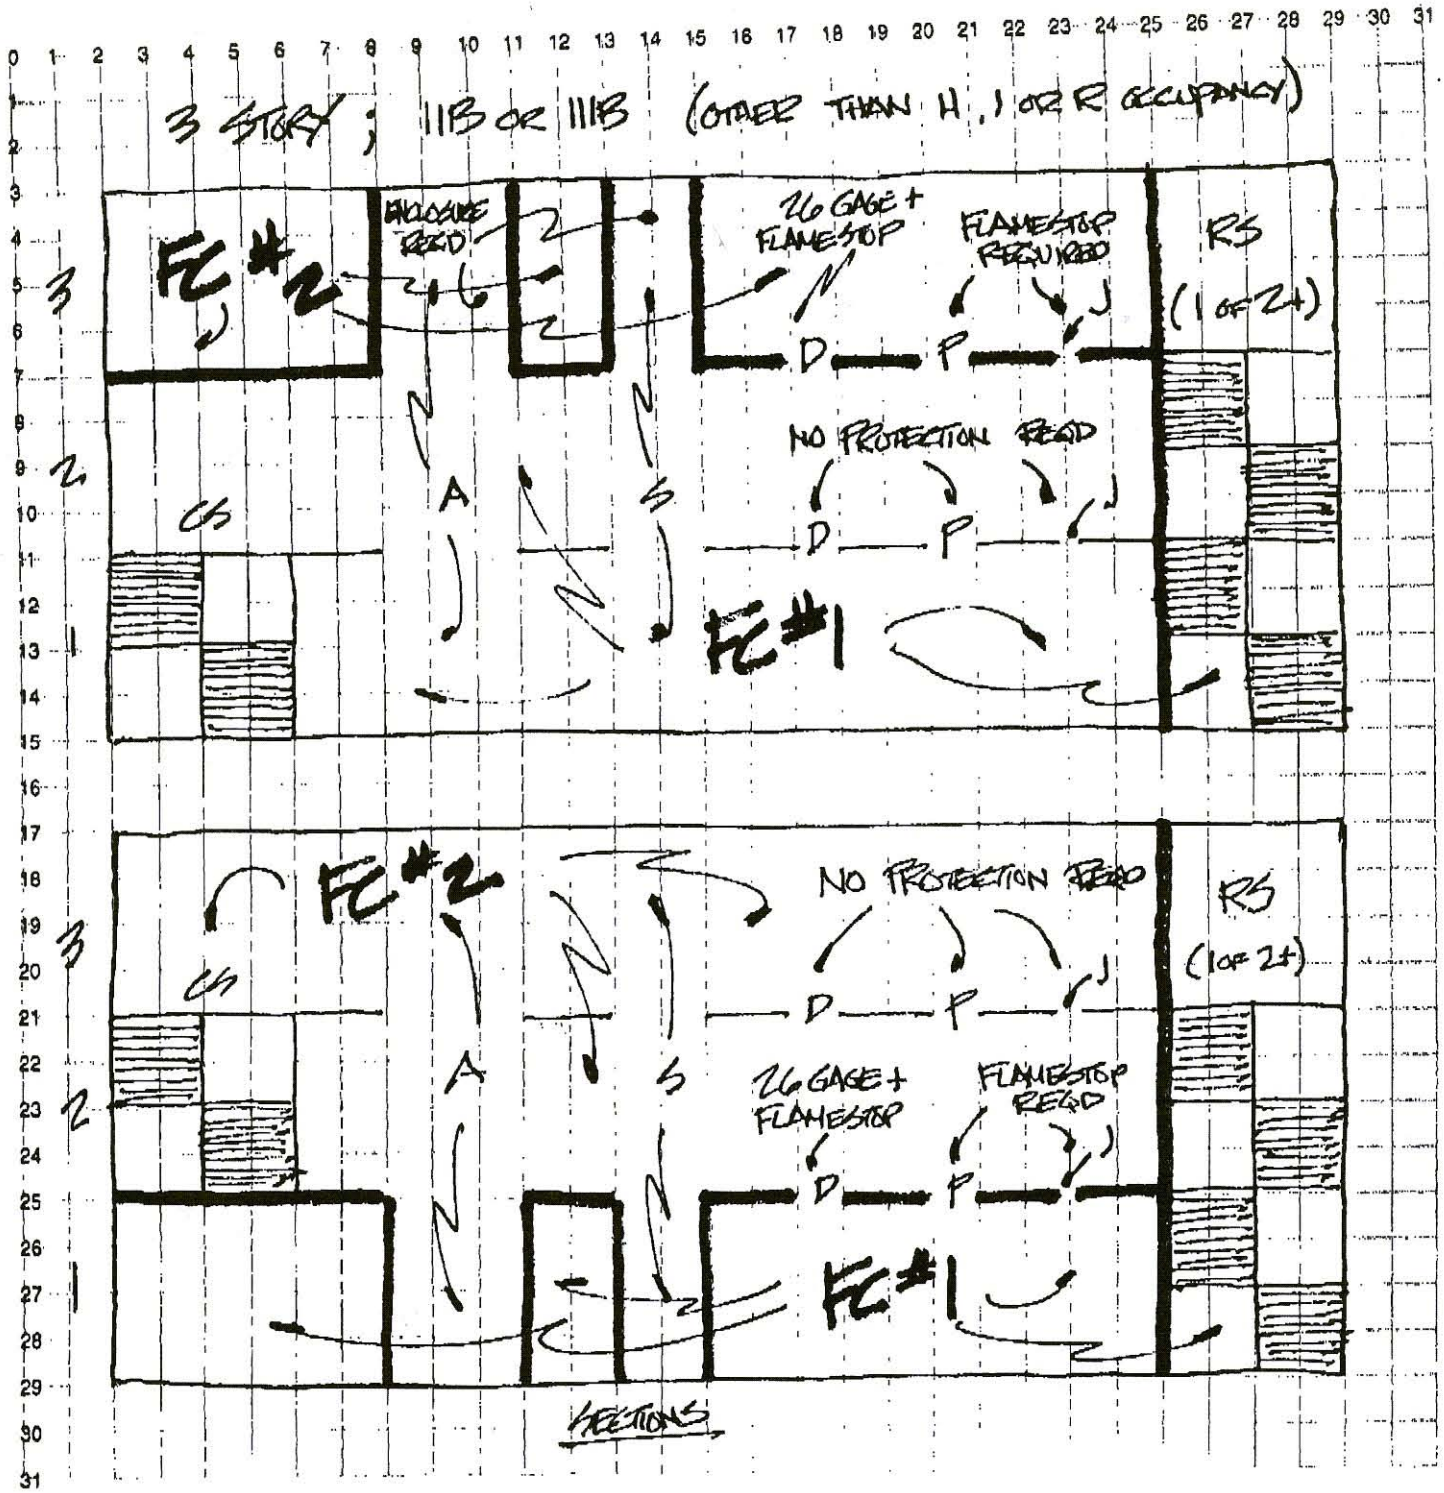
3 STORY ; IIIB OR IIIB (OTHER THAN H, I OR R OCCUPANCY)
ENCLOSURE REQ'D
26 GAGE + FLAMESTOP
FLAMESTOP REQUIRED
RS (1 OF 2+)
NO PROTECTION REQ'D
FC #2
FC #1
A
D
P
J
SECTIONS